



T08N-R02W-27_0000_MCS

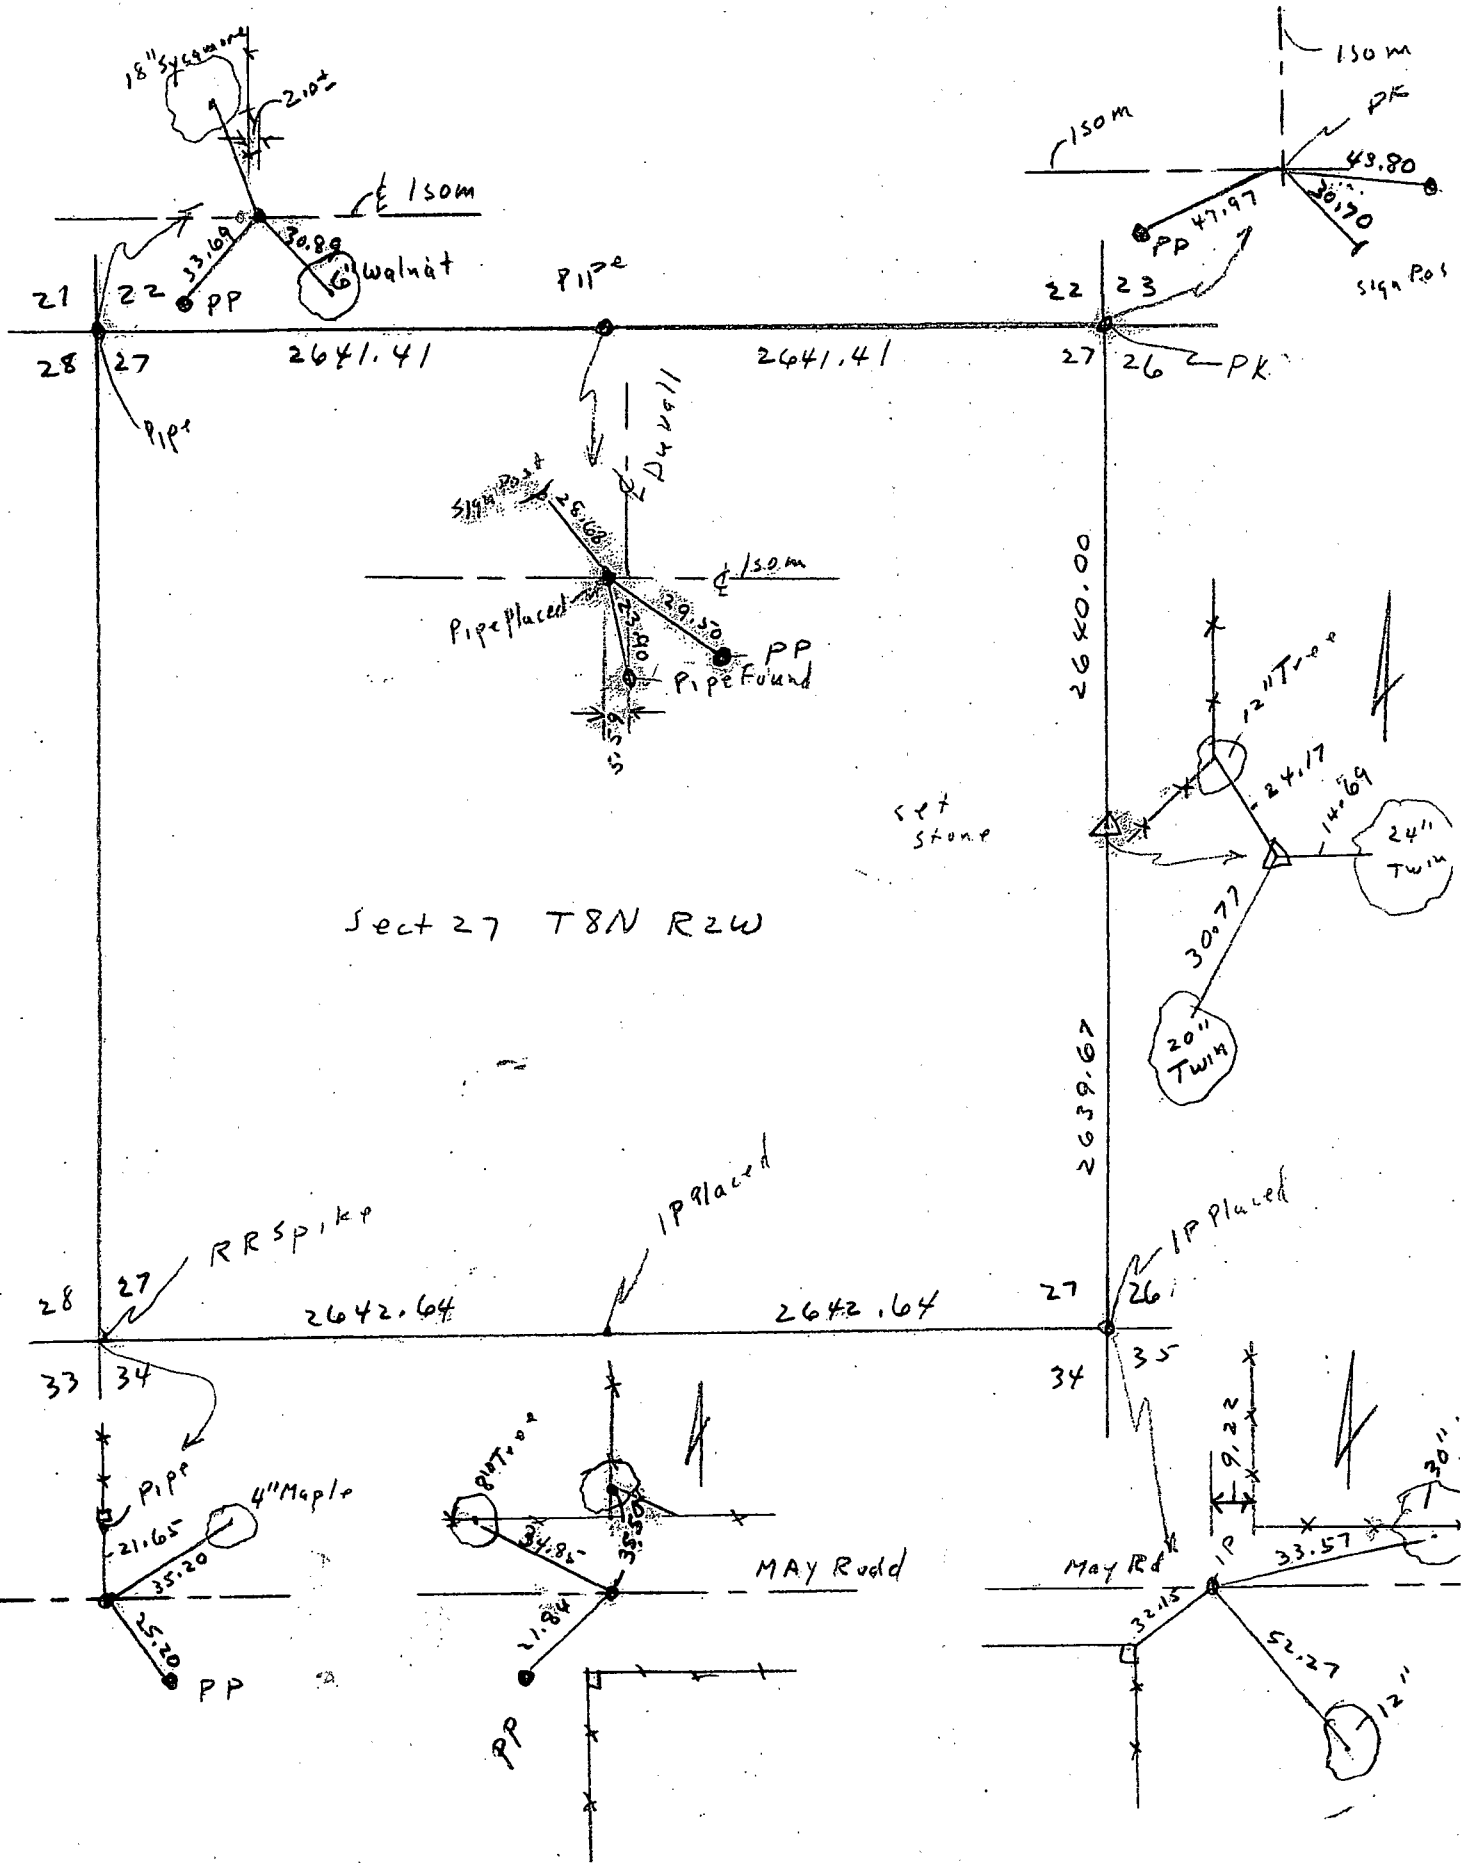

Sect 27 T8N R2W

Roy Graham

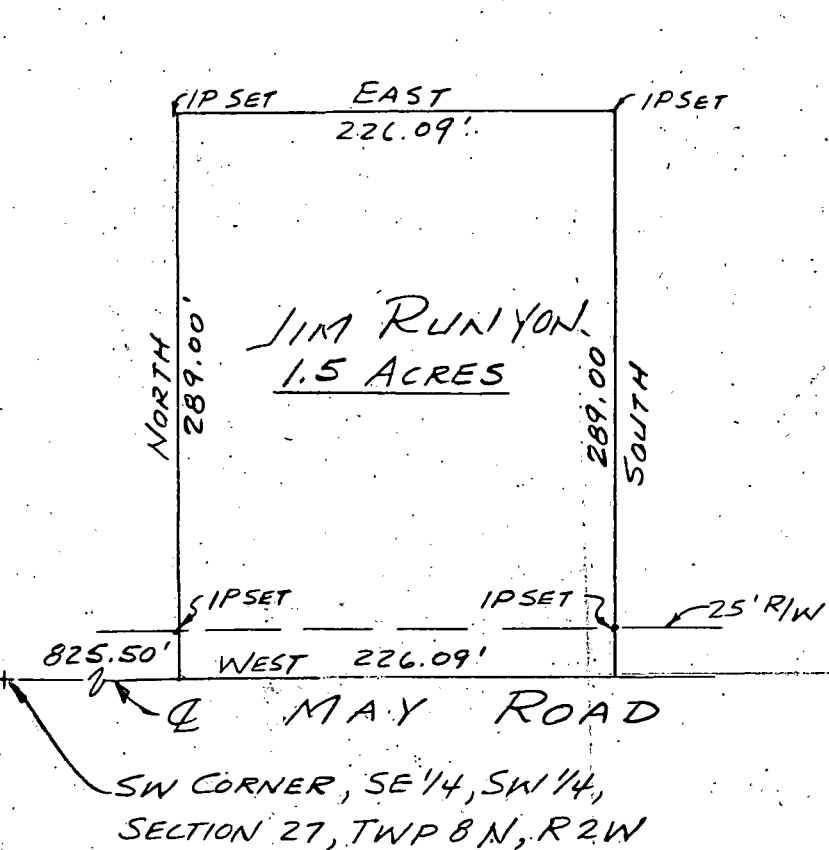



1" = 100'
APRIL 12, 1974

Runyon Description

A part of the Southeast quarter of the Southwest quarter of Section 27, Township 8 North, Range 2 West, in Monroe County, Indiana, further described as follows: beginning at a point in the centerline of May Road that is 825.50 feet East of the Southwest corner of the said quarter quarter; thence North for 289.00 feet to an iron pipe; thence East 226.09 feet to an iron pipe; thence South 289.00 feet to the centerline of May Road; thence West along the centerline of May Road 226.09 feet to the point of beginning. Containing in all 1.50 acres more or less. Subject to a 25.00 feet right-of-way along May Road.



Raymond Graham
Raymond Graham-RPE 8409 IND
3215 N. Smith Pike
Bloomington, Indiana

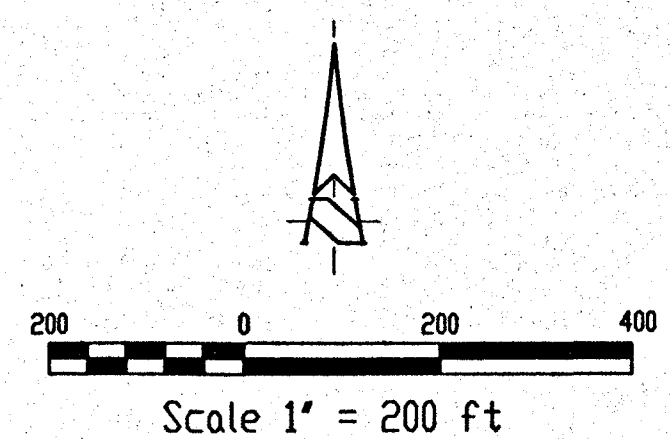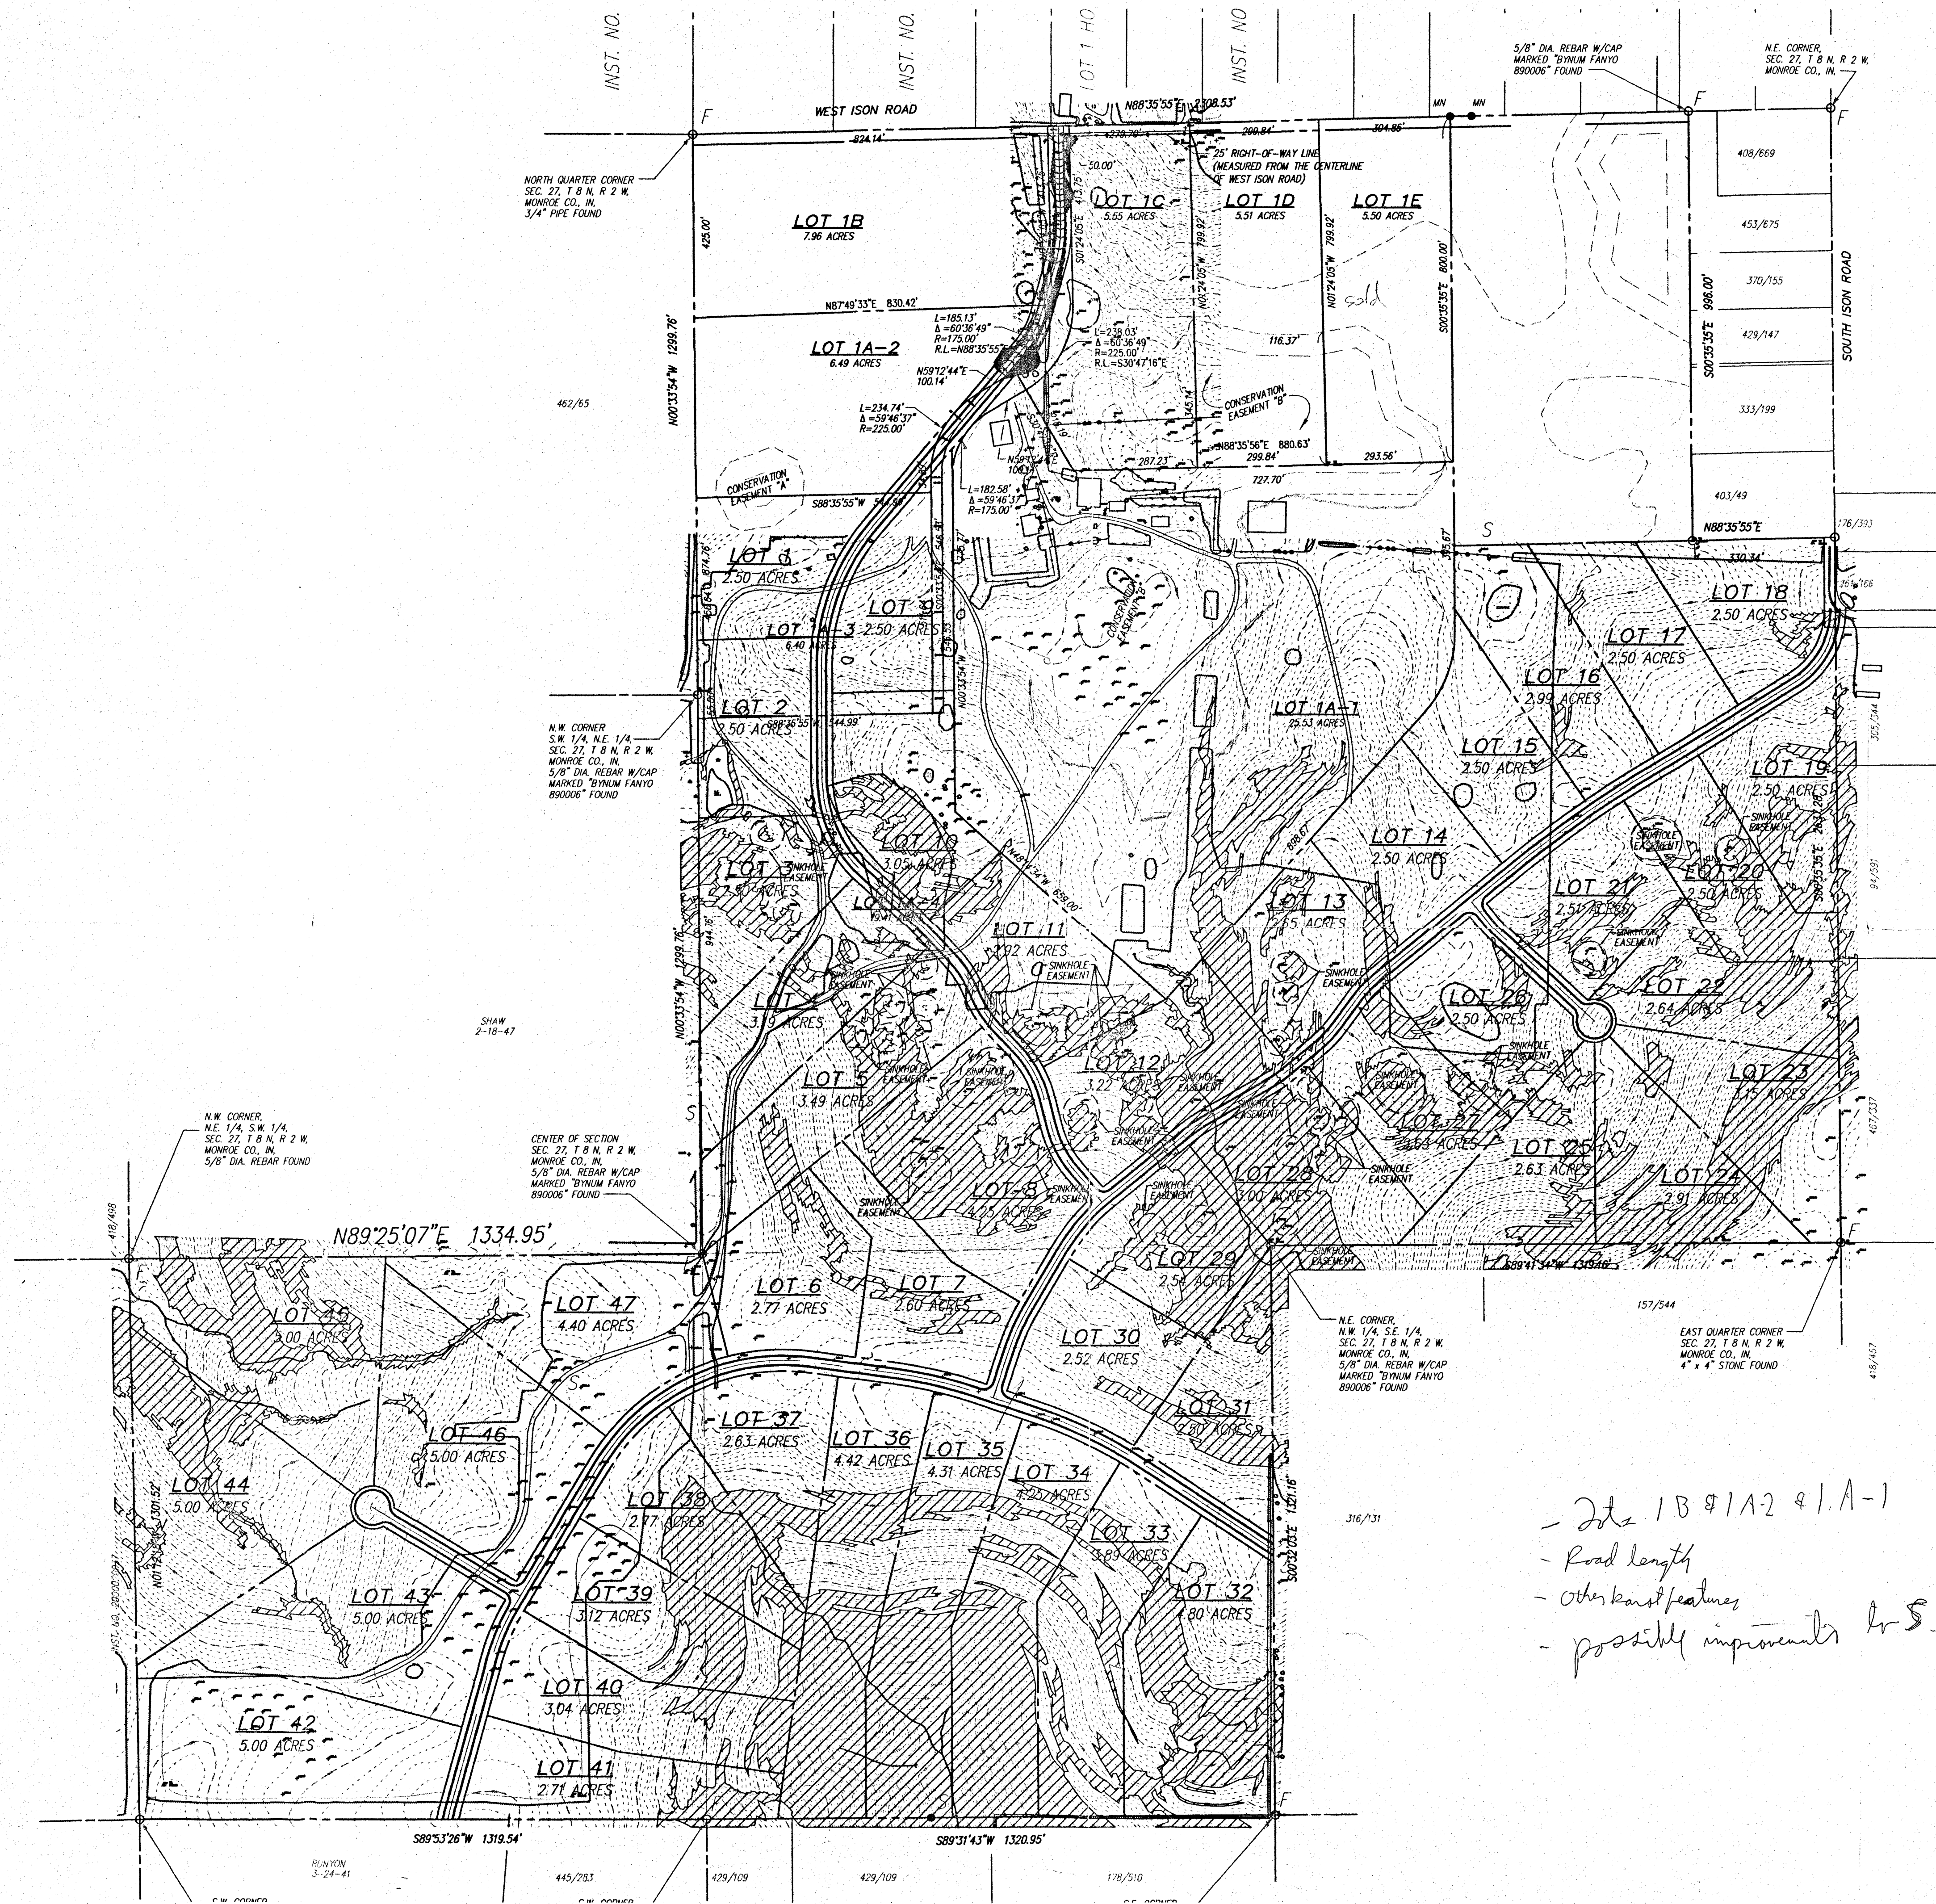

- Lots 1B & 1A-2 & 1A-1
- Road length
- other land features
- possibly improvements to S. Ison Rd.

revisions:

designed by:
drawn by:

ARCHITECTURE
CIVIL ENGINEERING
PLANNING

BYNUM IFANJO & ASSOCIATES, INC.
525 north walnut street
(812) 332-8030

certified by:

proposed:
YOUNG/SPICER
Bloomington Indiana

title:

Sheet No:
project no.: 000000

28

26

34

NW,NW

NE,NW

NW,NE

NE,NE

SW,NW

SE,NW

SW,NE

SE,NE

NW,SW

NE,SW

NW,SE

NE,SE

SW,SW

SE,SW

SW,SE

SE,SE

2642.64


Van Bu-m21

AZIMUTH and BEARING DATUM DESCRIPTION

DATE 10-24-74 SURVEY PARTY T. Daugherty - H. SUDBURY

COMMENTS Pipe placed flush in Road E - it was not checked to North or South, but was check-chained to East & West
2642.64 Feet to SE corner of SW 1/4

REFERENCE SKETCH (use back if ness.)

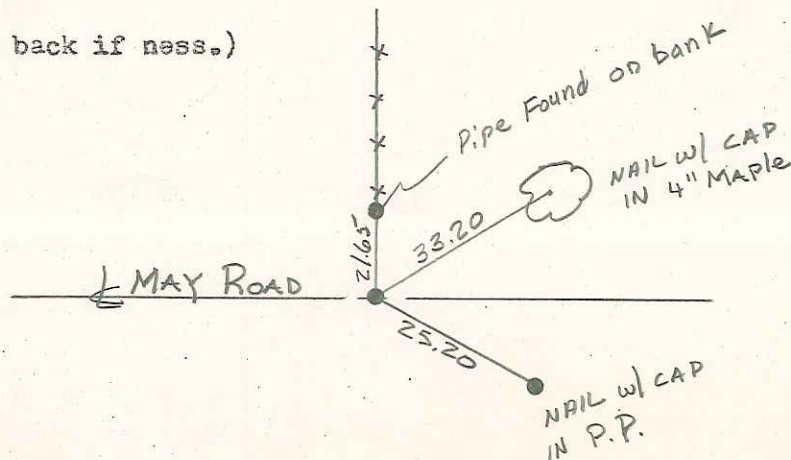

SECTION 27TOWNSHIP 8NRANGE 2W

RSID 002228

22# 28# 26# 34

NW, NW

NE, NW

NW, NE

NE, NE

SW, NW

SE, NW

SW, NE

SE, NE

NW, SW

NE, SW

NW, SE

NE, SE

SW, SW

SE, SW

SW, SE

SE, SE

2642.64

Van Bu-021

2642.64

AZIMUTH and BEARING DATUM DESCRIPTION


DATE 10-24-74

SURVEY PARTY

T. Daugherty - H. Sudbury

COMMENTS pipe placed flush in \pm of PVMT. - it was not checked to North or South, but was check chained to East & West 2642.2 Feet to SW & SE corners of Sec 27.

REFERENCE SKETCH (use back if poss.)

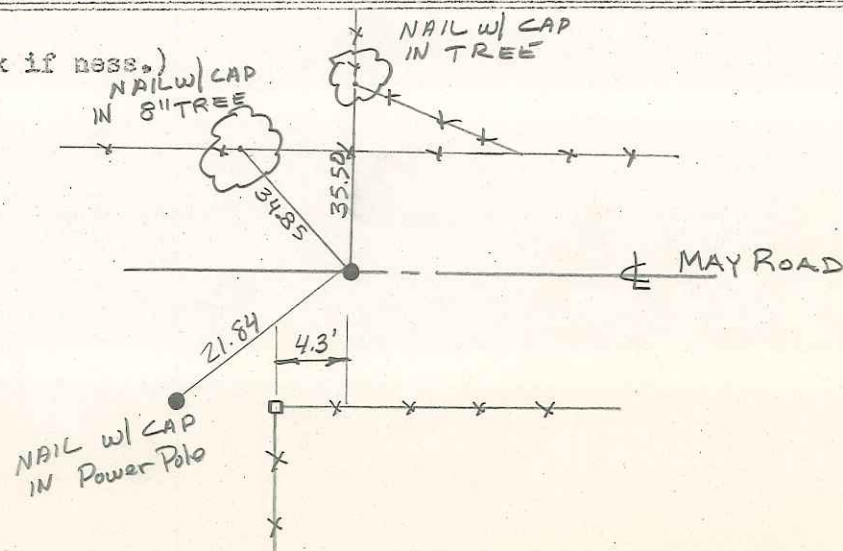

SECTION 27
 TOWNSHIP 8 N
 RANGE 2W
 RS10002228

22

2641.41			
Van Bu-M17			
NW, NW	NE, NW	NW, NE	NE, NE
SW, NW	SE, NW	SW, NE	SE, NE
NW, SW	NE, SW	NW, SE	NE, SE
SW, SW	SE, SW	SW, SE	SE, SE

28

26

34

AZIMUTH and BEARING DATUM DESCRIPTION


DATE 10-24-74

SURVEY PARTY T. Daugherty - H. Sudbury

COMMENTS Pipe placed in E of Road - it was not checked to North or South, but was check-chained to East & West.

2641.41 Feet to NE corner of NW 1/4.

REFERENCE SKETCH (use back if ness.)

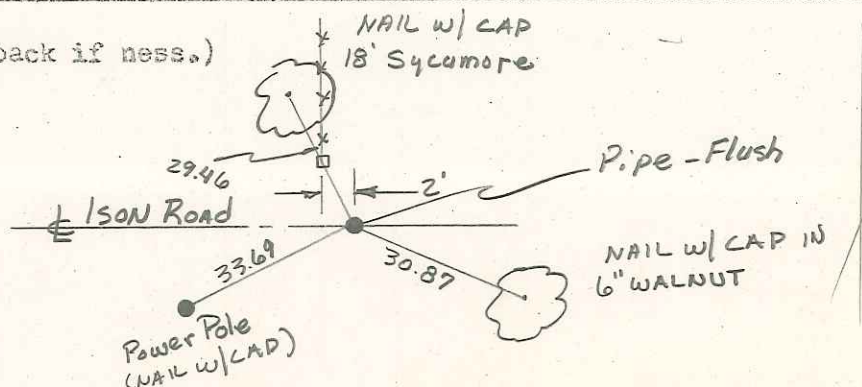

SECTION 27
 TOWNSHIP 8N
 RANGE 2W
RS1000 2228

#22

2641.41

2641.41

Van Bu-017

NW,NW	NE,NW	NW,NE	NE,NE
SW,NW	SE,NW	SW,NE	SE,NE
NW,SW	NE,SW	NW,SE	NE,SE
SW,SW	SE,SW	SW,SE	SE,SE

#28

#26

#34


AZIMUTH and BEARING DATUM DESCRIPTION

DATE 10-24-74 SURVEY PARTY T. Daugherty - H. Sudbury

COMMENTS Pipe placed Flush in & of Road - not checked to North or South, but check-chained to East & West.

2641.41 to NW & NE Corners of Sec 27

REFERENCE SKETCH (use back if ness.)

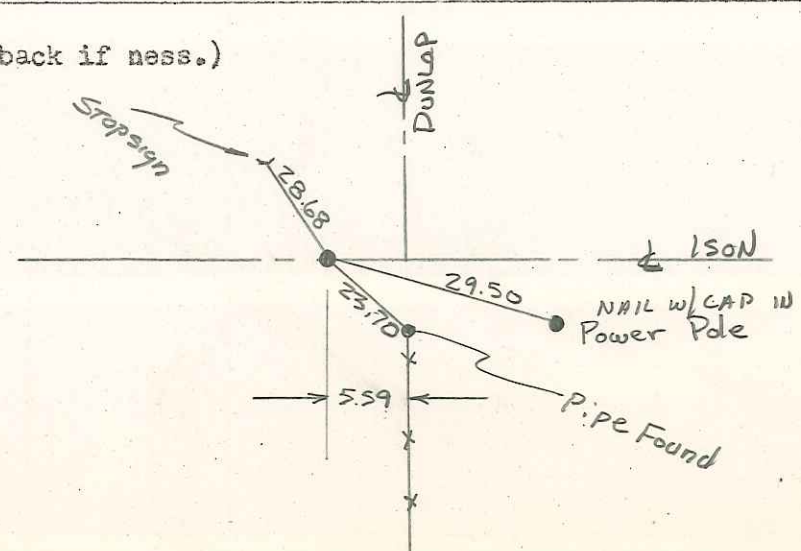

SECTION 27

TOWNSHIP 8N

RANGE 24W

22

2641.41

RSID002228

Van Bu Q17

NW,NW

NE,NW

NW,NE

NE,NE

SW,NW

SE,NW

SW,NE

SE,NE

NW,SW

NE,SW

NW,SE

NE,SE

SW,SW

SE,SW

SW,SE

SE,SE

2640

28

26

34


AZIMUTH and BEARING DATUM DESCRIPTION

DATE 11-7-74

SURVEY PARTY T. Daugherty - D. Graham

COMMENTS PK NAIL in pvm + (set by others, checks out both to west & to South

REFERENCE SKETCH (use back if ness.)

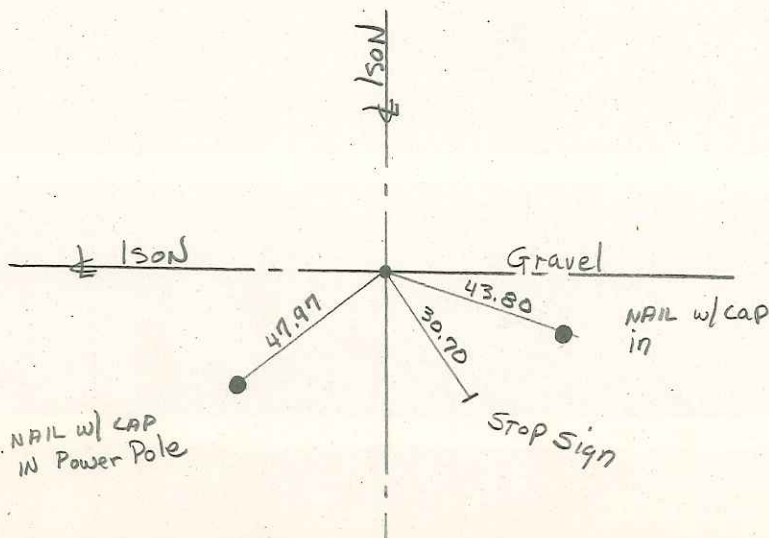

SECTION 27TOWNSHIP 8NRANGE 2W

RSID 002228

#22

NW, NW

NE, NW

NW, NE

NE, NE

SW, NW

SE, NW

SW, NE

SE, NE

NW, SW

NE, SW

NW, SE

NE, SE

SW, SW

SE, SW

SW, SE

SE, SE

2640

2642.64

Van Bu-Q21

#34

AZIMUTH and BEARING DATUM DESCRIPTION

DATE 11-7-74SURVEY PARTY T. Daugherty - D. GrahamCOMMENTS Pipe placed flush w/ p.v.m.t. Checked both to North,
East & West

REFERENCE SKETCH (use back if ness.)

